Technical drawings are subject to change without notice.
All millimeter dimensions are exact and supersede inch conversions.

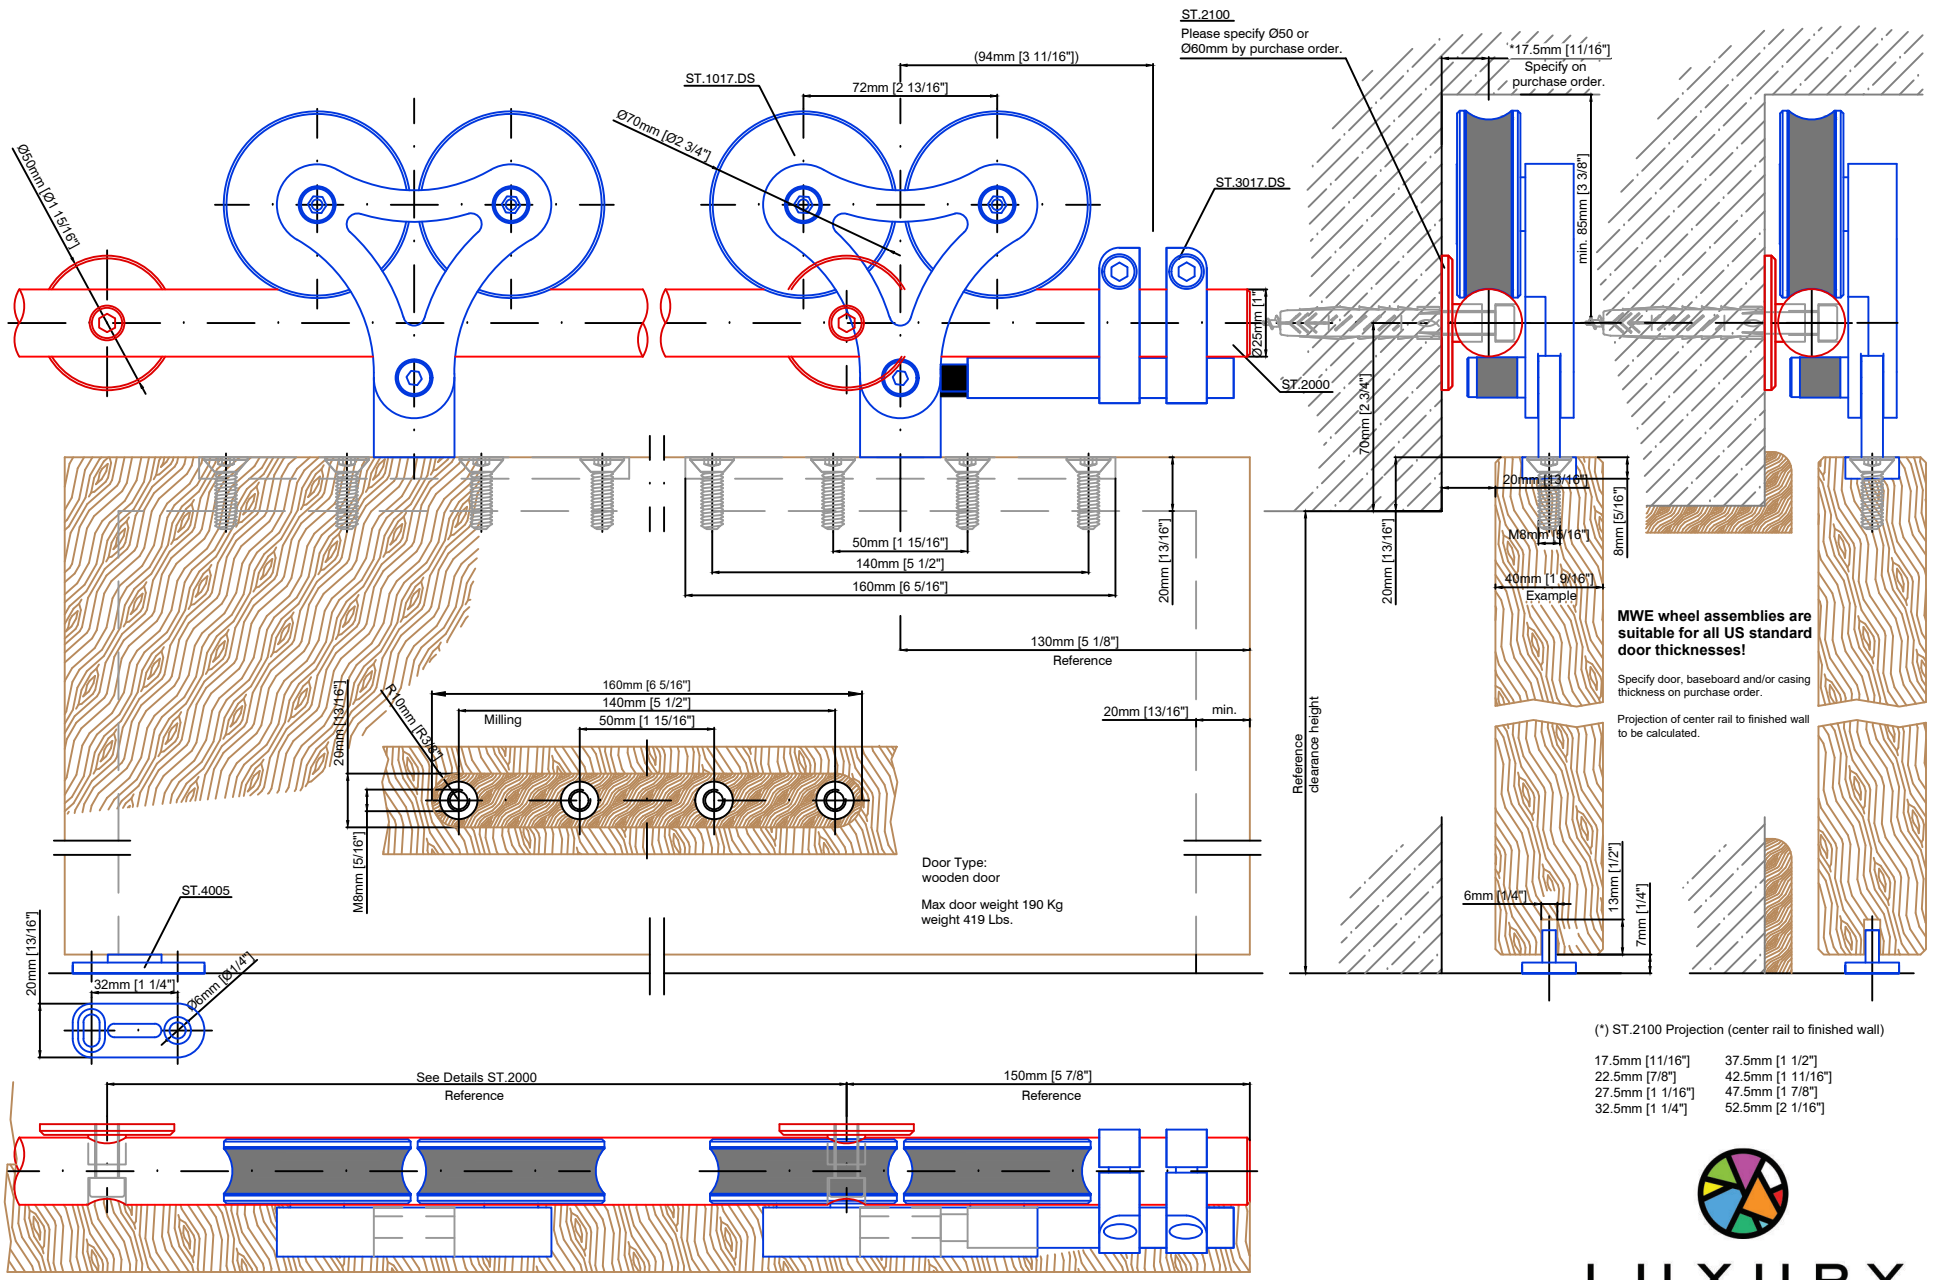

(*) ST.2100 Projection (center rail to finished wall)

17.5mm [11/16"]	37.5mm [1 1/2"]
22.5mm [7/8"]	42.5mm [1 11/16"]
27.5mm [1 1/16"]	47.5mm [1 7/8"]
32.5mm [1 1/4"]	52.5mm [2 1/16"]

Duplex S ST.1017.DS

Date Prepared: July 2018 | **Prepared By:** CDA | JRT

LUXURY
GLASS & HARDWARE
www.luxuryglassandhardware.com